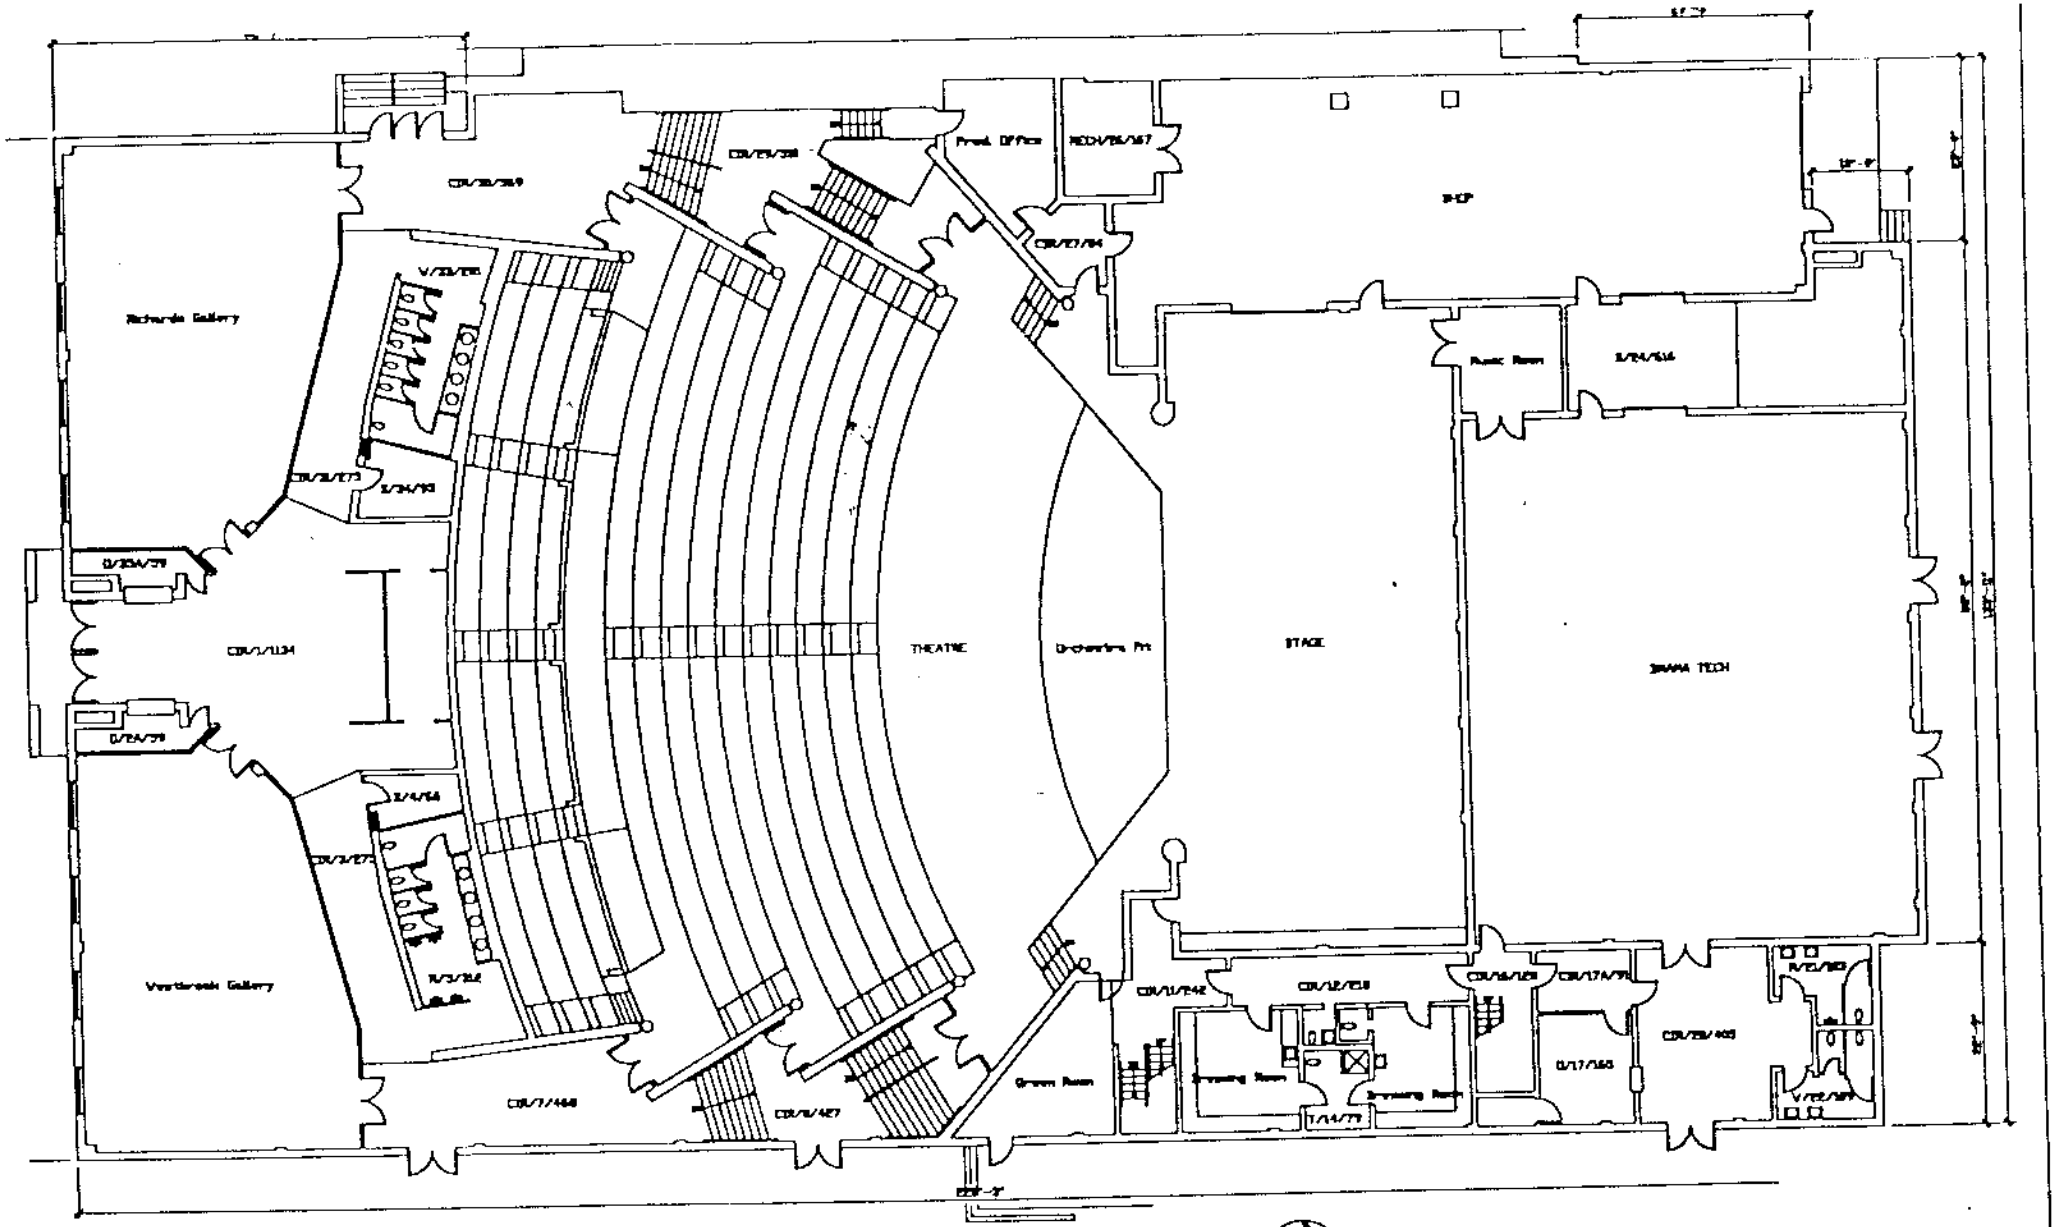

FIRST FLOOR FLOOR PLAN

SCALE: 1/8" = 1'-0"

REVISION	GEORGIA INSTITUTE OF TECHNOLOGY	
12/20/96	BLDG. Robert Ferst Center for the Arts	BLDG. NO. 124
	FILE NAME B124A01.VVF	CAD VERSION CADVANCE 3.51